FilmL.A., Inc.
6255 W Sunset Blvd, 12th Floor
Hollywood, CA 90028
t: (213)977-8600 - f: (213)977-8601
www.filmla.com

Summary Information

Permit No: F00145456 **Type of Permit:** FILMING **Release Date:** 11/21/2018

Production Company WARNER BROS TELEVISION PRODUCTION

Insured Company Name WARNER BROS TELEVISION PRODUCTION

Contact Phone No. 1 818-954-4833
Contact Phone No. 2
Fax 818-954-4904
Address 4000 WARNER BLVD
BURBANK, California 91522

Production Title WHAT / IF

Type of Production TV Drama

Producer STEVE SASSEN

Director PHILLIP NOYCE

1st AD BRYAN COX

Production Manager RANDALL TAYLOR

FilmL.A. Coordinator Hans Groszkruger

Location Manager CHRIS CAMPBELL
Primary Phone Mobile - (310) 210-3285
Secondary Phone

Location Assistant N/A N/A
Primary Phone Mobile - 000-000-0000
Secondary Phone

Fees

Posting 1800	$414.00
Notification Charge	$170.00
FILMLA NON-REFUNDABLE FILM APPLICATION FEE	$685.00
LA CITY LANE AND STREET CLOSURE FEE	$312.00
LA CITY FIRE DEPARTMENT SPOT CHECK SURCHARGE	$85.00

Total Permit Fee $1,666.00

Number of Locations 2

NOT A PERMIT

Permit #F00145456

FilmL.A., Inc.
6255 W Sunset Blvd, 12th Floor
Hollywood, CA 90028
t: (213)977-8600 - f: (213)977-8601
www.filmla.com

Summary Information

Location

Permit Number	F00145456	**Location Manager**	CHRIS CAMPBELL
Production Company	WARNER BROS TELEVISION PRODUCT...	Primary Phone	Mobile - (310) 210-3285
Insured Company	WARNER BROS TELEVISION PRODUCT...	Secondary Phone	
Production Title	WHAT / IF		

Location Address 6065 Selma Ave, Los Angeles, CA, 90028

Location Type Private Residence

Film Dates 11/26/2018 - 11/26/2018 07:00 - 22:00 1 day

Open or Closed to the Public Closed

Generic Conditions
Community Survey Obtained
Must Maintain 5' Clearance on Sidewalks/Walkways
No cast or crew parking on area streets
No interference with vehicular or pedestrian traffic
Number of uniformed officers listed on the permit is a minimum requirement. Permittee remains responsible for deploying a sufficient number of uniformed officers to provide traffic and crowd control to ensure the safety of the film crew and the public.
Traffic control must be done in accordance w/MUTCD
Traffic Officers Required
Uniformed officers shall have a copy of the film permit in their possession and are required to confirm that all traffic control signage devices are in place.

Please see attached document La Baig Ave (closure) & Selma (closure) - What if (11-26-18).pdf

Equipment on Location

Type	Quantity
5 or 10 ton trucks	5
Cast/Crew vehicles	80
Catering Truck	1
Generator	1
Honey Wagons	2
Motor Homes	4
Vans	5

Personnel on Location

Type	Quantity
Cast	10
Crew	80
Off-Duty/Retired LAPD Officer(s)	2
Spot Check	1

Filming Activities Camera on sticks; Equipment on property; Equipment on sidewalk, in curb lane & across street; Exterior establishing shots; Exterior models against scenery; Handheld equipment; Interior and exterior dialogue; Interior and exterior motion without sound; Interior models against scenery;

NOT A PERMIT

FilmL.A., Inc.
6255 W Sunset Blvd, 12th Floor
Hollywood, CA 90028
t: (213)977-8600 - f: (213)977-8601
www.filmla.com

Summary Information

Location

Permit Number F00145456
Production Company WARNER BROS TELEVISION PRODUCT...
Insured Company WARNER BROS TELEVISION PRODUCT...
Production Title WHAT / IF

Location Manager CHRIS CAMPBELL
Primary Phone Mobile - (310) 210-3285
Secondary Phone

Jurisdiction **Political:** Los Angeles City - Council District 13 **Police:** Los Angeles Police Department **Fire:** Los Angeles City

Thomas Guide **Page:** 593 **Grid:** G4

Approvals

LOS ANGELES CITY DEPARTMENT OF PUBLIC WORKS	Jessica Castro
LOS ANGELES CITY POLICE DEPARTMENT	Melissa Hernandez
FILML.A. CLOSURES	Yulizza Ramirez

Parking

Base Camp
Location Type : Filming Location

Crew Parking
Location Type : Filming Location

Parking Notes
SUNSET GOWER STUDIOS 1438 N. Gower St

Posting "No Parking" signs B/S LA BAIG AVE., HAROLD WAY - SELMA AVE.
B/S SELMA AVE., LA BAIG AVE. - GOWER ST.

Approximate Footage 1501 - 1800 **Log Number** 224154

Date(s) 11/26/2018 to 11/26/2018 **Time(s)** 07:00 to 22:00

Lane / Full Closure FULL CLOSURE:
LA BAIG AVE., HAROLD WAY - SELMA AVE.
SELMA AVE., LA BAIG AVE. - GOWER ST.

Approximate Footage 0 - 300

Date(s) 11/26/2018 to 11/26/2018 **Time(s)** 07:00 to 22:00

NOT A PERMIT

FilmL.A., Inc.
6255 W Sunset Blvd, 12th Floor
Hollywood, CA 90028
t: (213)977-8600 - f: (213)977-8601
www.filmla.com

Summary Information — Location

Permit Number	F00145456	**Location Manager**	CHRIS CAMPBELL
Production Company	WARNER BROS TELEVISION PRODUCT...	Primary Phone	Mobile - (310) 210-3285
Insured Company	WARNER BROS TELEVISION PRODUCT...	Secondary Phone	
Production Title	WHAT / IF		

Location Address 6064 Selma Ave, Los Angeles, CA, 90028

Location Type Private Residence

Film Dates 11/26/2018 - 11/26/2018 07:00 - 22:00 1 day

Open or Closed to the Public Closed

Generic Conditions
All vehicles must be parked on private property
Must Maintain 5' Clearance on Sidewalks/Walkways
No cast or crew parking on area streets
No interference with vehicular or pedestrian traffic

Equipment on Location

Type	Quantity
5 or 10 ton trucks	5
Cast/Crew vehicles	80
Catering Truck	1
Generator	1
Honey Wagons	2
Motor Homes	4
Vans	5

Personnel on Location

Type	Quantity
Cast	10
Crew	80
Off-Duty/Retired LAPD Officer(s)	1
Spot Check	1

Filming Activities Camera on sticks; Equipment on property; Equipment on sidewalk, in curb lane & across street; Exterior establishing shots; Exterior models against scenery; Handheld equipment; Interior and exterior dialogue; Interior and exterior motion without sound; Interior models against scenery;

Jurisdiction **Political:** Los Angeles City - Council District 13 **Police:** Los Angeles Police Department **Fire:** Los Angeles City

Thomas Guide **Page:** 593 **Grid:** G4

Approvals LOS ANGELES CITY POLICE DEPARTMENT Melissa Hernandez

Parking

Base Camp
Location Type : Filming Location

Crew Parking
Location Type : Filming Location

NOT A PERMIT

FilmL.A., Inc.
6255 W Sunset Blvd, 12th Floor
Hollywood, CA 90028
t: (213)977-8600 - f: (213)977-8601
www.filmla.com

Summary Information

Location

Permit Number	F00145456	**Location Manager**	CHRIS CAMPBELL
Production Company	WARNER BROS TELEVISION PRODUCT...	Primary Phone	Mobile - (310) 210-3285
Insured Company	WARNER BROS TELEVISION PRODUCT...	Secondary Phone	
Production Title	WHAT / IF		

Parking Notes
private property

NOT A PERMIT

Permit #F00145456

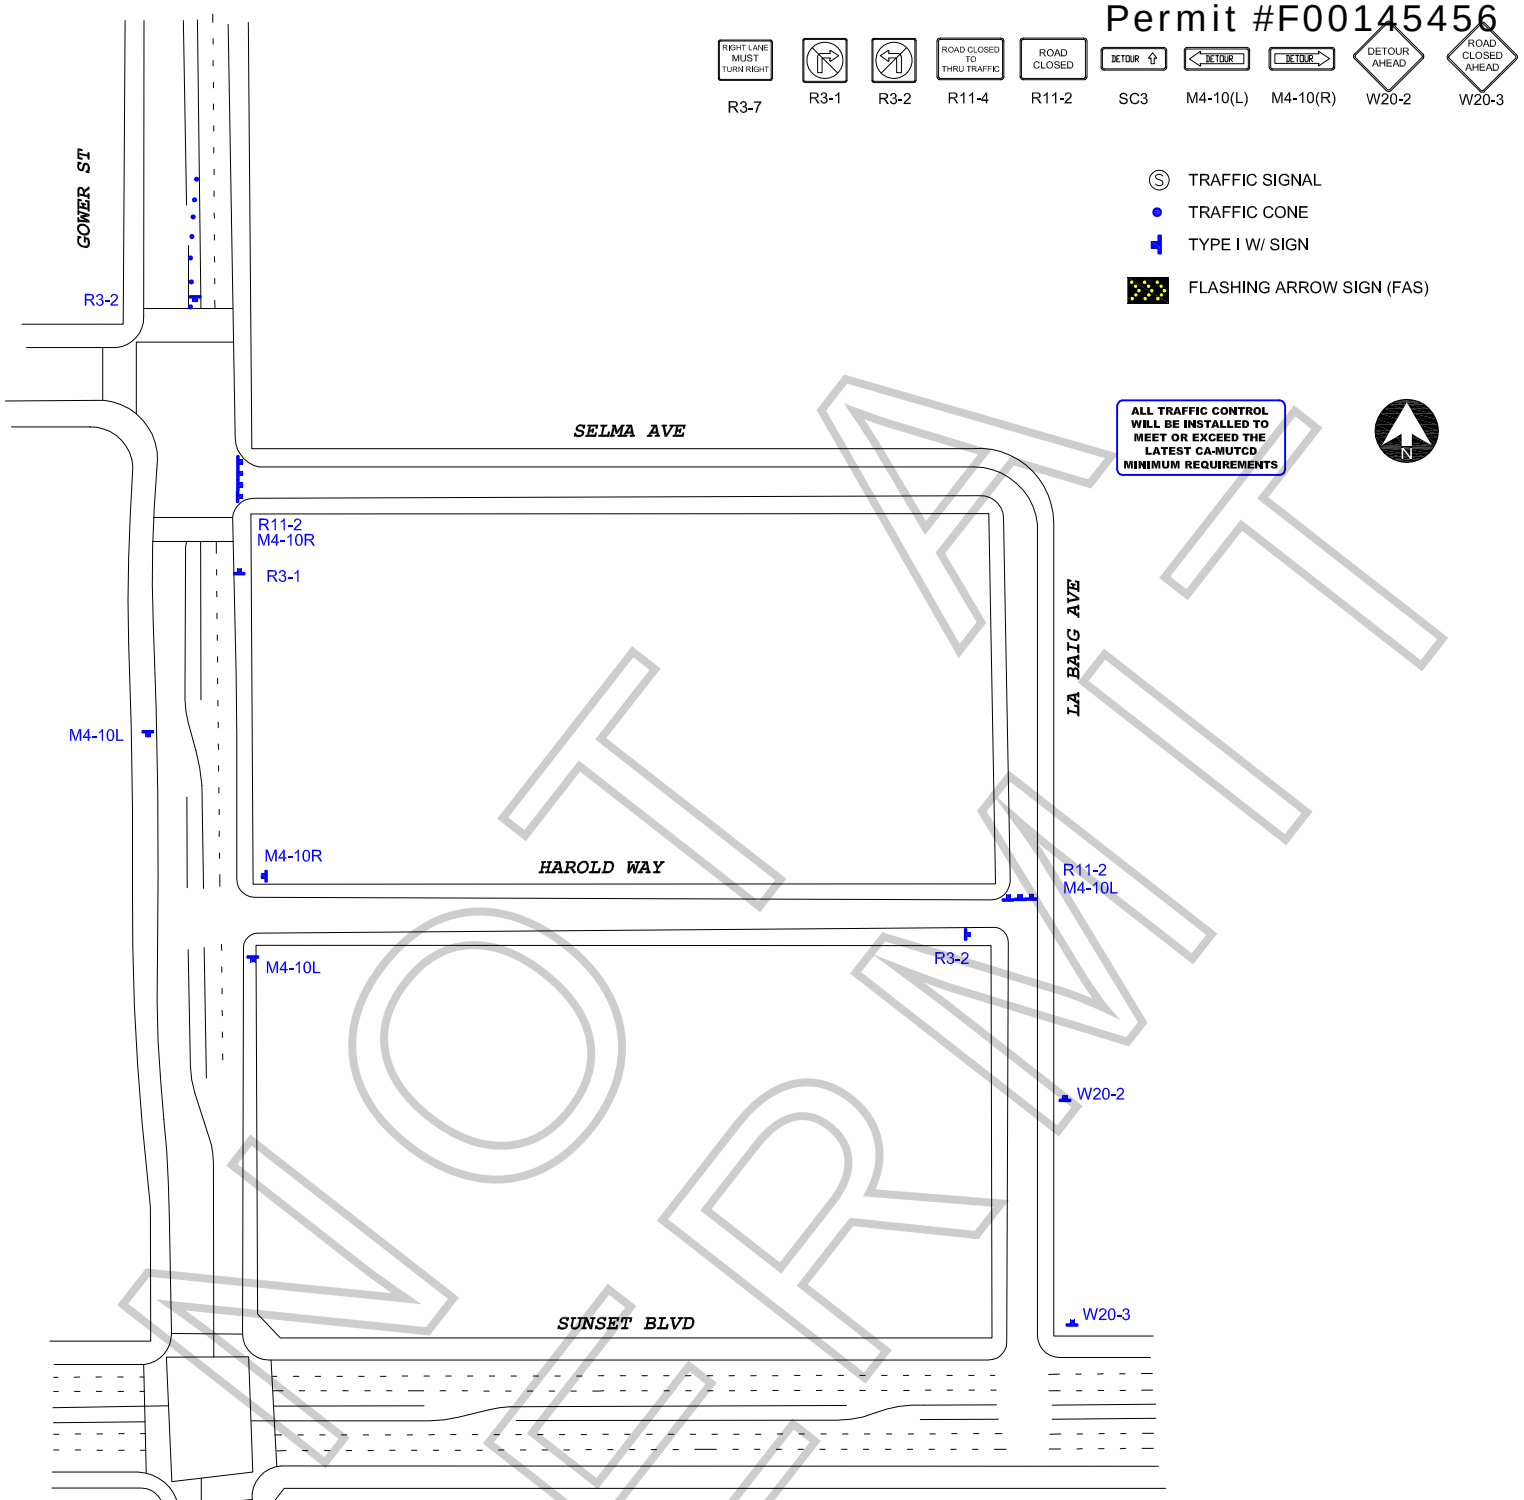

NOT A PERMIT

WORK ZONE TRAFFIC CONTROL PLAN GENERAL NOTES

1. **DATE/TIME: 11-26-18 FROM 07:00 HOURS TO 22:00 HOURS.**
2. ALL SIGNING, STRIPING, AND TRAFFIC CONTROL DEVICES SHALL CONFORM TO THE (CURRENT) STATE OF CALIFORNIA DEPARTMENT OF TRANSPORTATION (CALTRANS) STANDARD PLANS AND STANDARD SPECIFICATIONS, CALIFORNIA MUTCD, AND ANY ADDENDUMS THERETO, AND AS SHOWN ON THESE PLANS, SYMBOLS AND ABBREVIATIONS USED ARE SHOWN ON CALTRANS STANDARD PLANS.
3. THERE WILL BE NO INTERFERENCE WITH TRAFFIC SIGNALS OR CROSSWALKS.
4. CONES WILL BE 28" MINIMUM HEIGHT AND HAVE REFLECTORIZED SLEEVES FOR NIGHT WORK.
5. POLICE WILL DIRECT TRAFFIC IF NECESSARY.

TCP FOR: WARNER BROTHER TV: "WHAT IF"

LOCATION: FULL CLOSURE OF LA BAIG AVE FROM HAROLD WAY TO SELMA AVE
FULL CLOSURE OF SELMA AVE FROM LA BAIG AVE TO GOWER ST
LOS ANGELES, CALIFORNIA

CONTACT: TIM BALLOU
OFFICE# 213-763-9000
CHRIS CAMPBELL
PH# 310-210-3285

JCL TRAFFIC SERVICES
(213) 622-9775
C31-CA Lic # 805357

DATE | REVISIONS

DRAFTER: MARIO MENJIVAR
SCALE: N.T.S.
FILM LA: